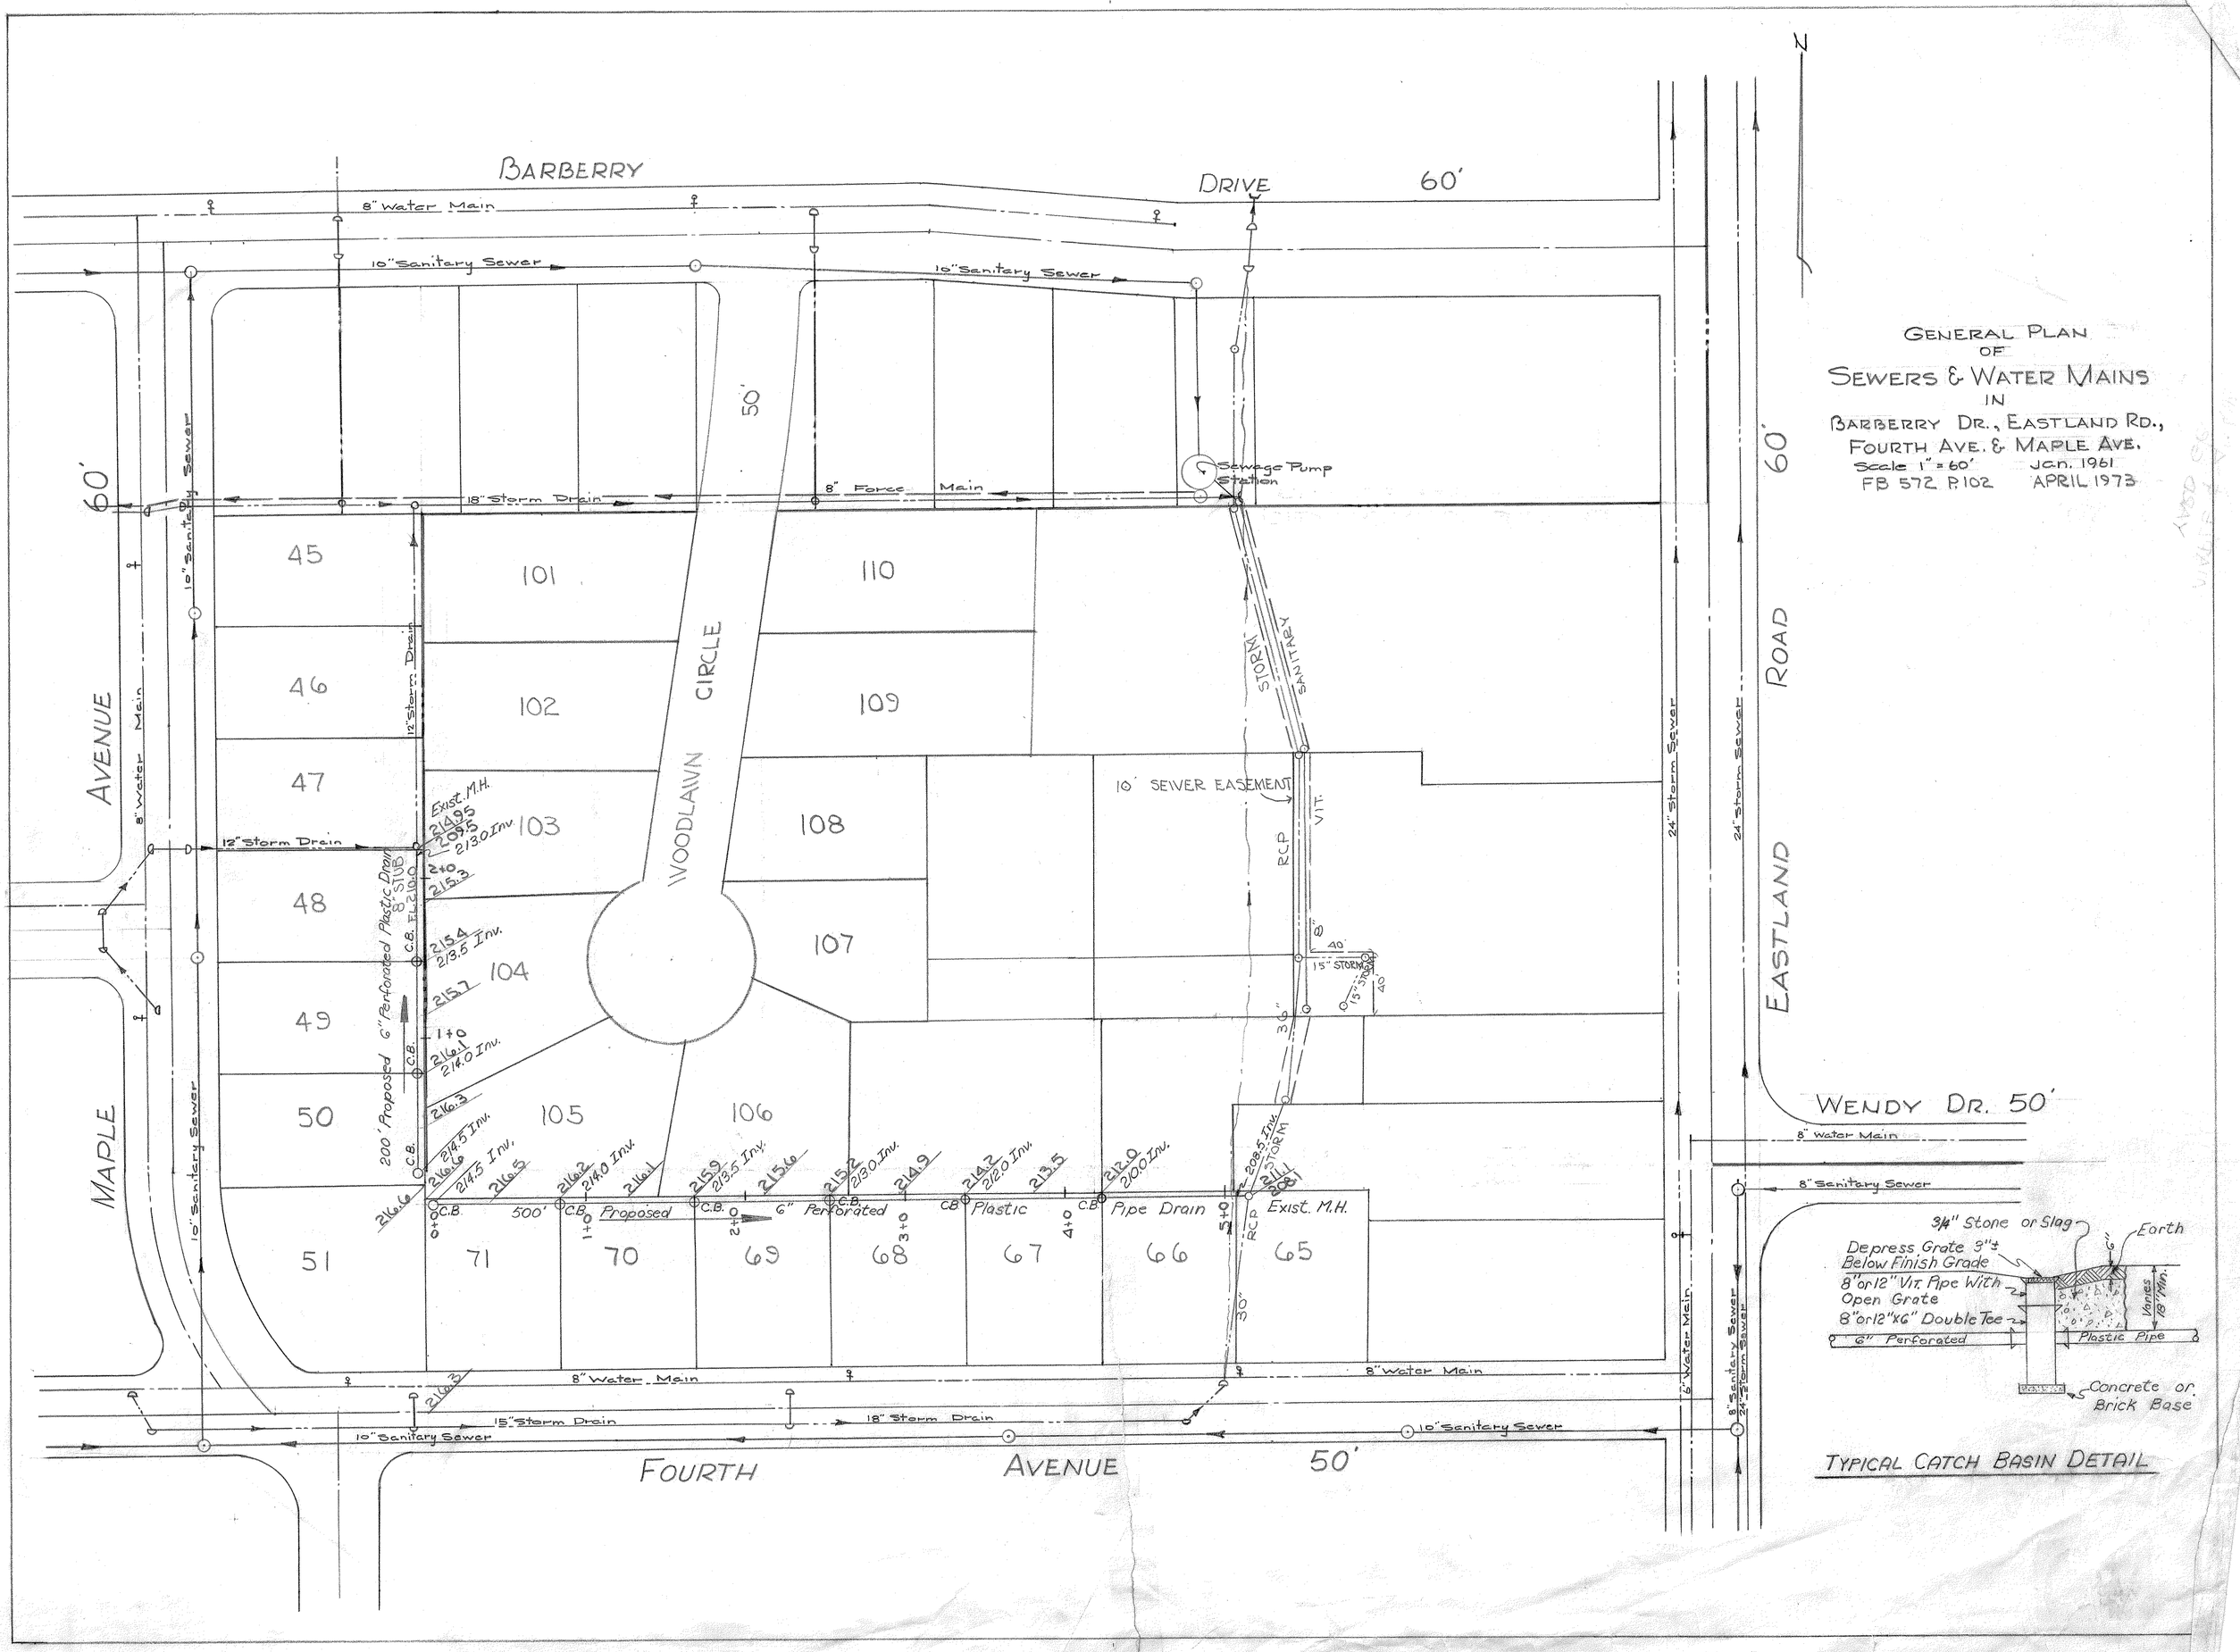

GENERAL PLAN
OF
SEWERS & WATER MAINS
IN
BARBERRY DR., EASTLAND RD.,
FOURTH AVE. & MAPLE AVE.
Scale 1" = 60'
Jan. 1961
FB 572 P.102
APRIL 1973
BARBERRY DRIVE 60'
8" Water Main
10" Sanitary Sewer
18" Storm Drain
8" Force Main
Sewage Pump Station
WOODLAWN CIRCLE
50'
MAPLE AVENUE 60'
EASTLAND ROAD 60'
WENDY DR. 50'
FOURTH AVENUE 50'
10' SEWER EASEMENT
STORM
SANITARY
RCP
VIT.
15" STORM
24" Storm Sewer
12" Storm Drain
8" Water Main
10" Sanitary Sewer
15" Storm Drain
18" Storm Drain
200' Proposed 6" Perforated Plastic Drain
8" STUB
Exist. M.H.
500' Proposed 6" Perforated Plastic Pipe Drain
Exist. M.H.
45
46
47
48
49
50
51
101
102
103
104
105
106
107
108
109
110
71
70
69
68
67
66
65
3/4" Stone or Slag
Earth
Depress Grate 3"± Below Finish Grade
8" or 12" Vit. Pipe With Open Grate
8" or 12" x 6" Double Tee
6" Perforated
Plastic Pipe
Varies 18" Min.
Concrete or Brick Base
TYPICAL CATCH BASIN DETAIL